




Stainless Steel Veterinary Pass-Through Cabinets / Chambers

CMP Smart Solutions for Surgical Spaces

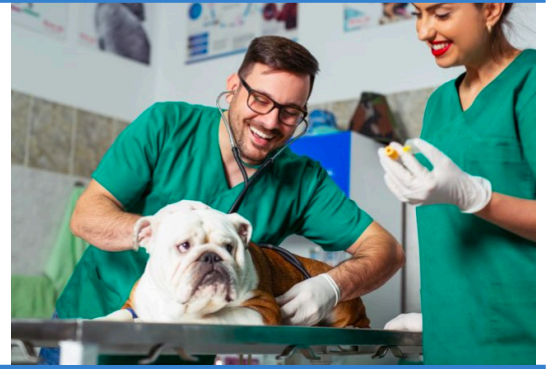

Veterinary Surgical Pass-Through Cabinets

Storage Solutions For Improved
Workflow and Efficiency

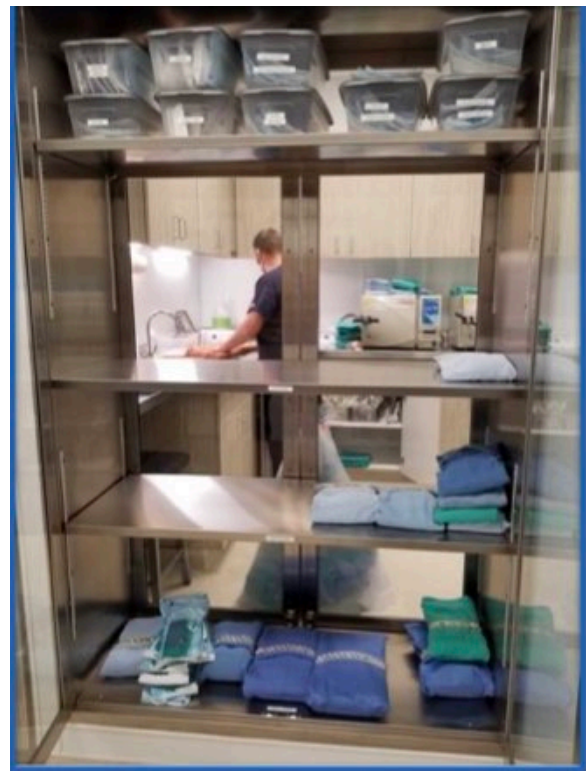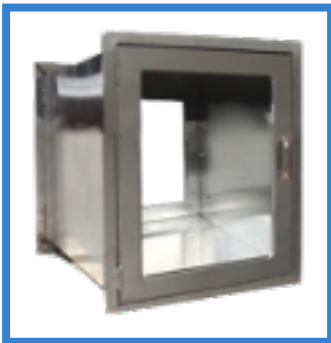

Features:

- Stainless Steel Construction
- Safety-Plate Glass Doors On Both Sides of Unit
- Adjustable Shelves
- Lead Lined option for X-Ray Protection
- Perforated Shelves
- Electronic Interlock System Option
- Available as Pass Through Warming Cabinets
- Fire Rated Option available with Failsafe Activation
- Optional LED lights
- HEPA fan/filter module Option - 99.99% efficient HEPA filter




Specifications:

Continental Metal Products Stainless Steel Pass-Through Cabinets are constructed of 18 gauge, type 304 stainless steel with a No. 4 finish. All exposed welds to be done by Heliarc process and ground and polished to match No. 4 finish. Pass-Through Cabinets can be selected and arranged in many different ways to accommodate the storage and operational needs of any institution.

Most cabinets have a self-trimming perimeter flange that allows for an easy and clean installation into recessed openings. The wall opening on the other side of the installation is finished with stainless steel trim strips. The cabinets are also available with optional finished ends and tops. The cabinets can be mounted on a contractor built base or supplied with a stainless steel pedestal base. Glass doors contain $\frac{1}{4}$ " thick safety plate glass. Entire front portion of door is punched and formed from one piece of 18 gauge stainless steel. Stainless steel double pan doors are also available. Doors are mounted on heavy duty chrome plated hinges and are secured closed using nylon friction roller catches. Two point knob lock doors are also available. Cabinets with shelves use pilaster strips that allow for height adjustment increments of $\frac{1}{2}$ ". The pilaster strips are easily removed to allow for proper sterilization of the cabinet and pilaster strip. Handles for doors are chrome plated. The cabinets contain one fixed mid-shelf and two adjustable shelves. The pass-through feature allows for loading of cabinet from corridor side. An electronic interlock system is optional which permits access to one side of cabinet at a time.

Interlock power requirement is 15 AMPs /120V / 60HZ. Optional backup battery will last 6-8 hrs, in case of power failure.

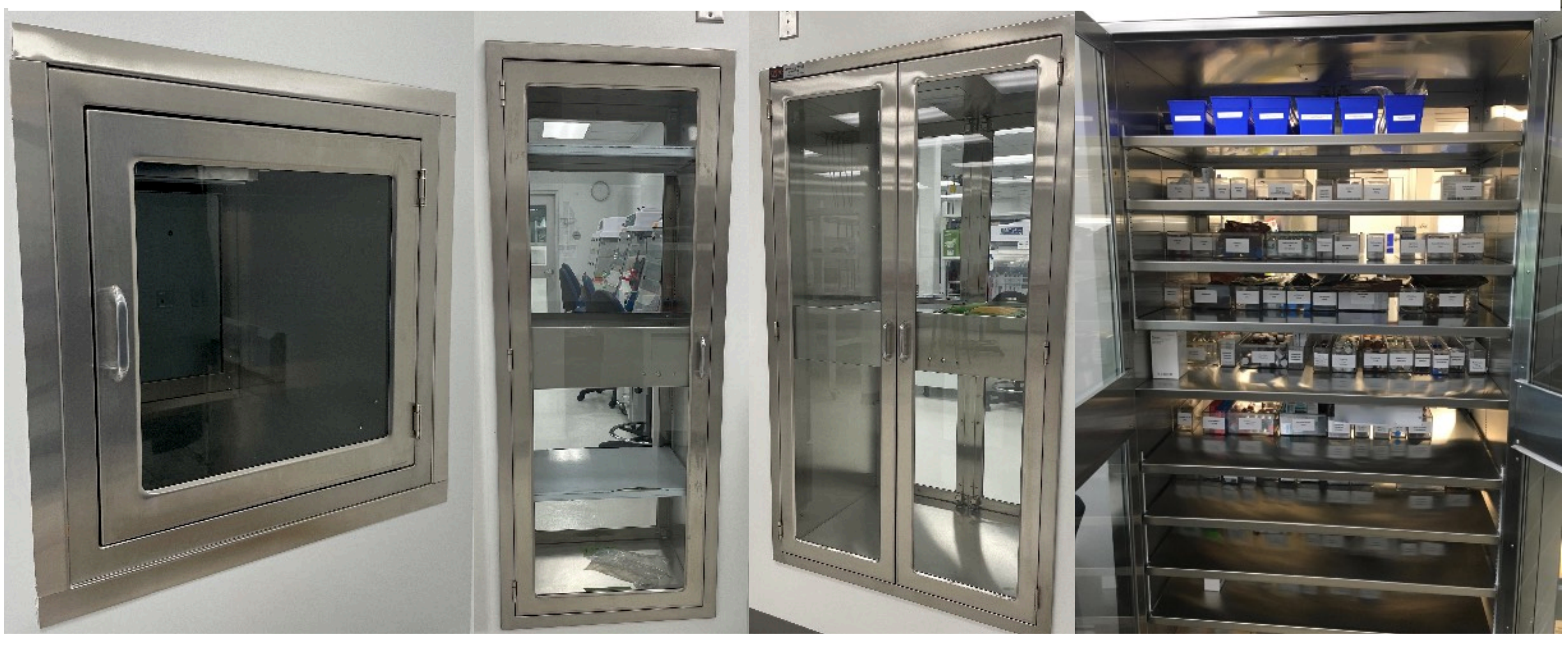

Continental Metal Products Co., Inc.

Healthcare Division

Phone (781) 935-4400

www.continentalmetal.com

sales@continentalmetal.com



Proudly Made in the
USA for over 75 years



Options:

- ☐ Electronic Interlock System
- ☐ Timed interlock release delay 0-75 seconds (Programable in 5 second increments)
- ☐ Back Up Battery Pack
- ☐ Gaskets
- ☐ LED Lighting for Cabinet Interior Illumination
- ☐ Dimmable LED lights - instant-on when doors are open
- ☐ Fire-Rated Option available with Failsafe Activation
- ☐ HEPA fan/filter module
 - 99.99% efficient HEPA filter - 29" deep models
- ☐ Hinged Glass Doors
- ☐ Stainless Steel Double Pan Doors
- ☐ Two-Point Knob Locks
- ☐ Stainless Steel Finished Top
- ☐ Stainless Steel Finished Ends
- ☐ Stainless Steel Pedestal Base
- ☐ Stainless Steel Trim Strips
- ☐ Lead Lined Unit for X-Ray Protection
- ☐ ½" Thick Tempered Glass Shelves
- ☐ Custom Sizes
- ☐ Indicator light to alert staff - glows red doors are open- green doors are closed
- ☐ Tinted Glass - preventing room light from entering into the inner cabinet and protecting medications
- ☐ Laser Safety Acrylic
- ☐ Floor Mounted Cart Pass Through with Ramp
- ☐ Freestanding Installation with stainless steel base
- ☐ Mobile installation with lockable casters
- ☐ Additional Adjustable Shelves
- ☐ Taller edges and dividers on some shelves
- ☐ Option available with Failsafe Activation
- ☐ Modular Tray & Basket Accessories
- ☐ Warming Cabinet
- ☐ Syringe Hopper
- ☐ Copper Handles



LED Interior Light Option



Syringe Hopper Option



Indicator light alerting staff door is open in adjacent room



Large Pass Through Cabinets

<u>Model #</u>	<u>Dimensions</u>
SC2-2460-18-PT	24" wide x 60" high x 18" deep
SC2-3660-18-PT	36" wide x 60" high x 18" deep
SC2-4260-18-PT	42" wide x 60" high x 18" deep
SC2-4860-18-PT	48" wide x 60" high x 18" deep
SC2-2460-24-PT	24" wide x 60" high x 24" deep
SC2-3660-24-PT	36" wide x 60" high x 24" deep
SC2-4260-24-PT	42" wide x 60" high x 24" deep
SC2-4860-24-PT	48" wide x 60" high x 24" deep
SC2-3660-29-PT	36" wide x 60" high x 29" deep
SC2-4860-29-PT	48" wide x 60" high x 29" deep
SC2-3660-50-PT	36" wide x 60" high x 50" deep
SC2-2472-18-PT	24" wide x 72" high x 18" deep
SC2-3672-18-PT	36" wide x 72" high x 18" deep
SC2-4272-18-PT	42" wide x 72" high x 18" deep
SC2-4872-18-PT	48" wide x 72" high x 18" deep
SC2-2472-24-PT	24" wide x 72" high x 24" deep
SC2-3672-24-PT	36" wide x 72" high x 24" deep
SC2-4272-24-PT	42" wide x 72" high x 24" deep
SC2-4872-24-PT	48" wide x 72" high x 24" deep
SC2-3672-29-PT	36" wide x 72" high x 29" deep
SC2-4872-29-PT	48" wide x 72" high x 29" deep
SC2-4878-36-PT	48" wide x 78" high x 36-3/4" deep
SC2-4878-44-PT	48" wide x 78" high x 44-3/4" deep

Small Pass Through Chambers

<u>Model #</u>	<u>Dimensions</u>
SC2-2424-18-PT	24" wide x 24" high x 18" D
SC2-2424-24-PT	24" wide x 24" high x 24" D
SC2-2436-18-PT	24" wide x 36" high x 18" D
SC2-2436-24-PT	24" wide x 36" high x 24" D
SC2-1818-18-PT	18" wide x 18" high x 18" D
SC2-1212-12-PT	12" wide x 12" high x 12" D
SC2-3030-24-PT	30" wide x 30" high x 24" D
SC2-3636-24-PT	36" wide x 36" high x 24" D

All Models are Part of CMP's Standard Line

Custom Sizes and Options are Available

Contact. CMP - 781- 935-4400

**Continental Metal Products, Corporation
Healthcare Division**

(781) 935-4400 (800) 221-4439

www.continentalmetal.com

sales@continentalmetal.com



Surgical Scrub Sinks



Blanket & Solution Warming Cabinets




Catheter Storage Cabinets in Hybrid OR




OR Storage Console w/ Surgical Storage & Warmer



Modular Hybrid OR Storage with Baskets & Trays

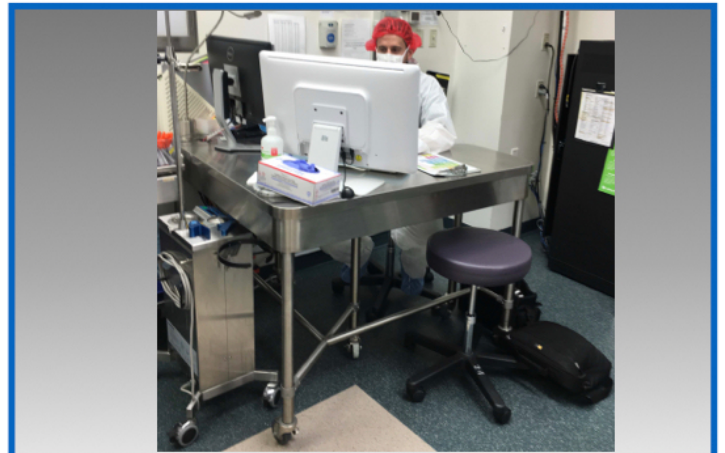


OR Nurse Documentation Desk

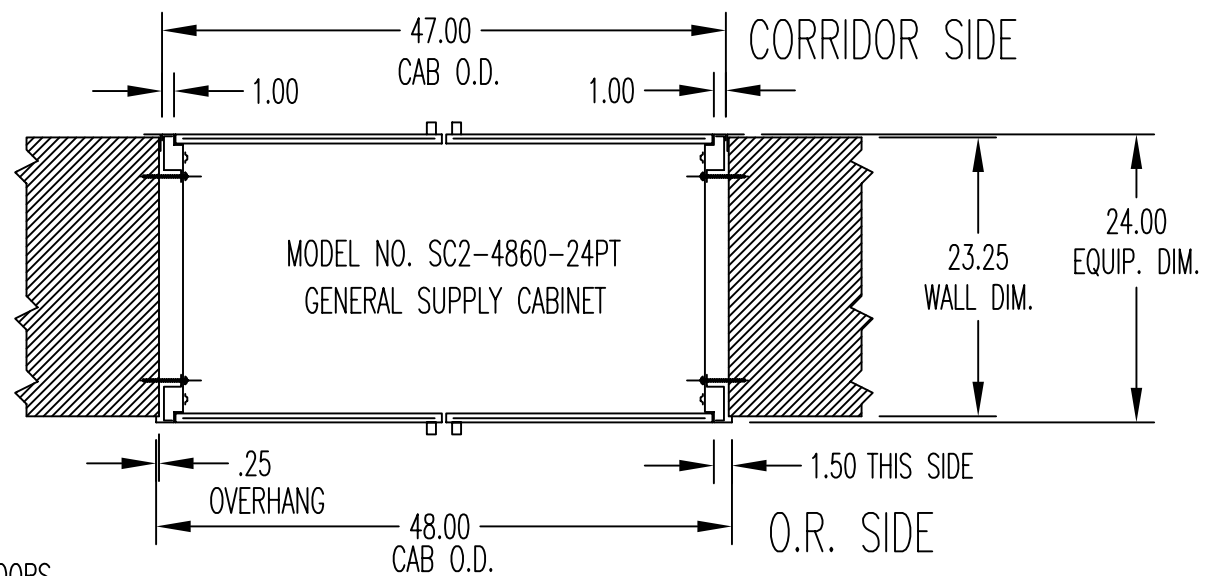


PLAN VIEW

HINGED 1/4" SAFETY GLASS DOORS
W/ FRICTION ROLLER CATCH &
CHROME PLATED PULL HANDLES
(O.R. AND CORRIDOR SIDE)

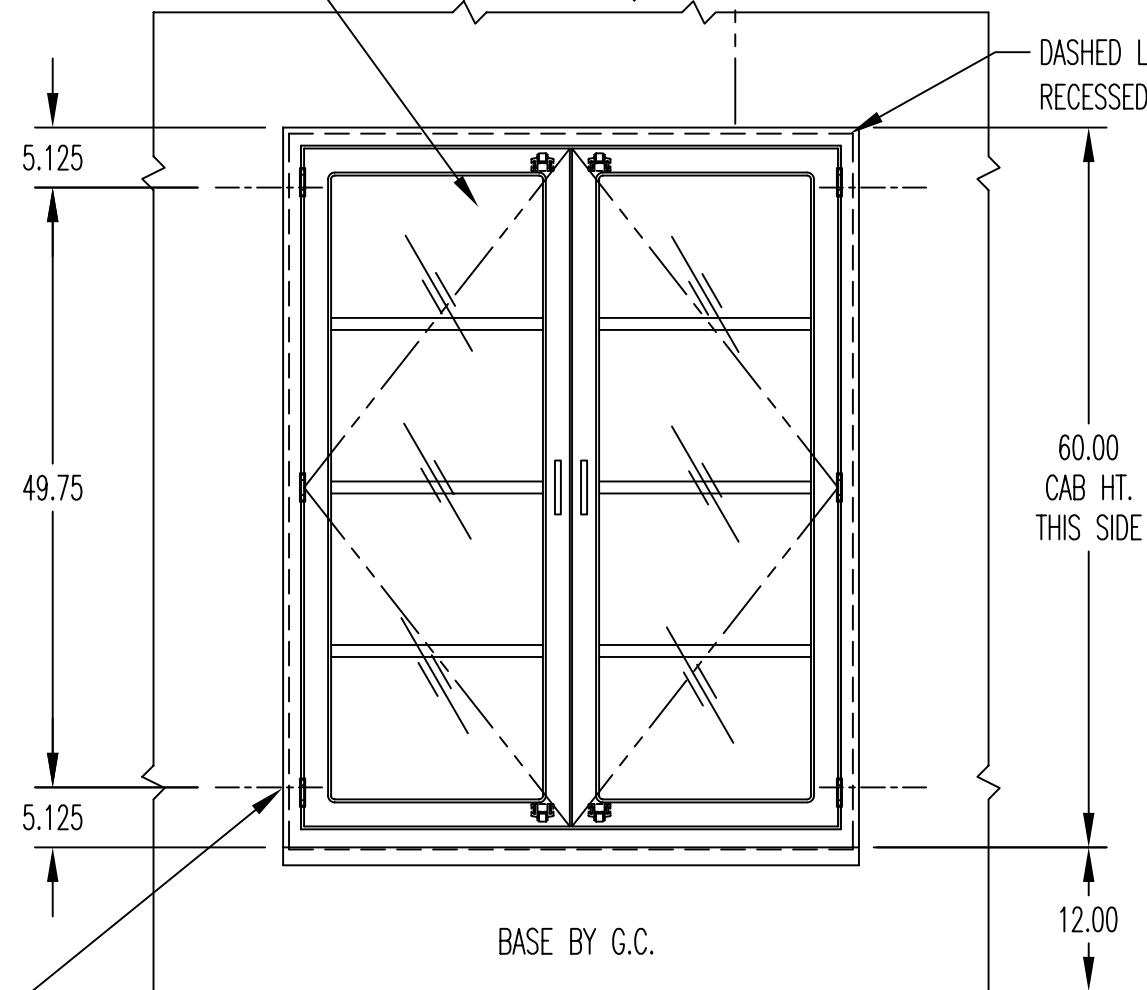


FRONT ELEVATION

C/L OF 5/16"
DIA. MTG. HOLES

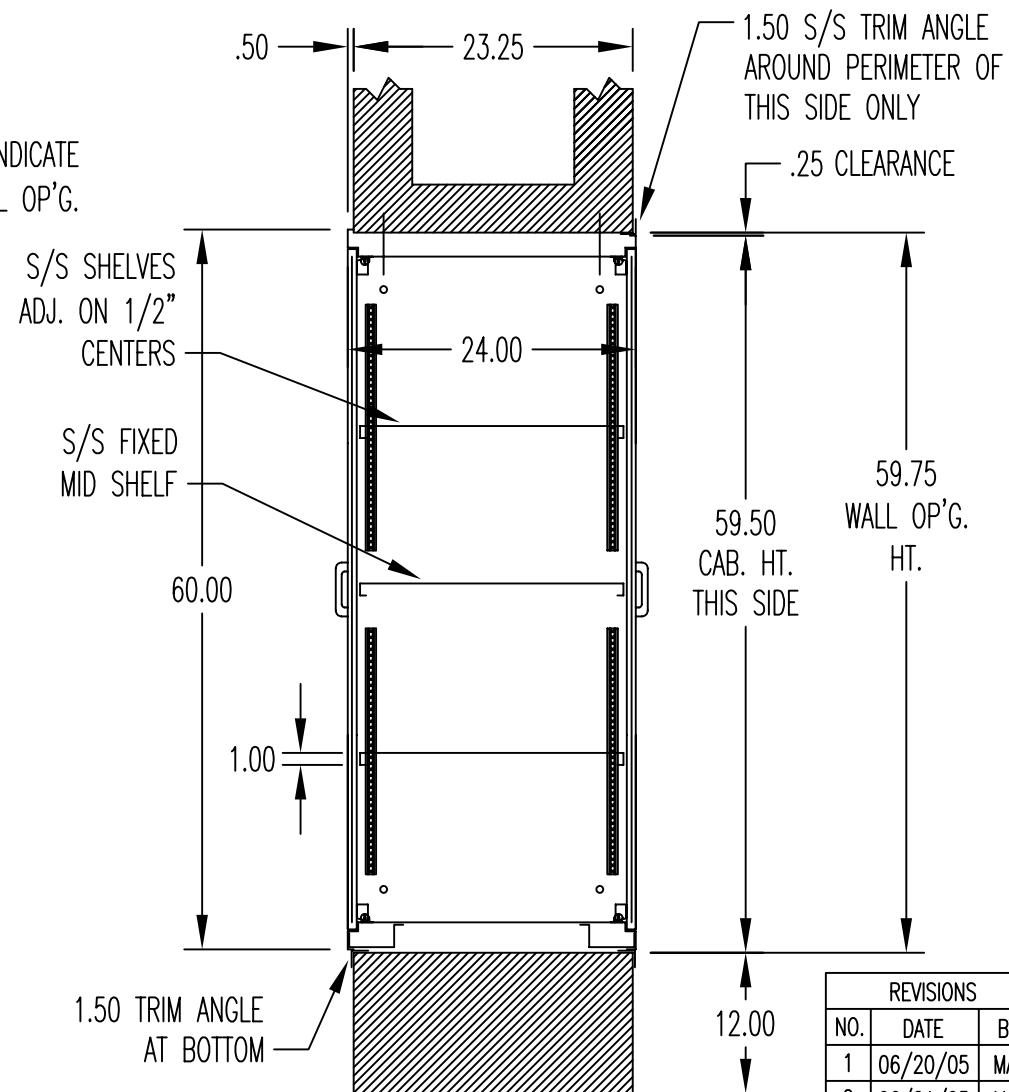

SECTION (A)

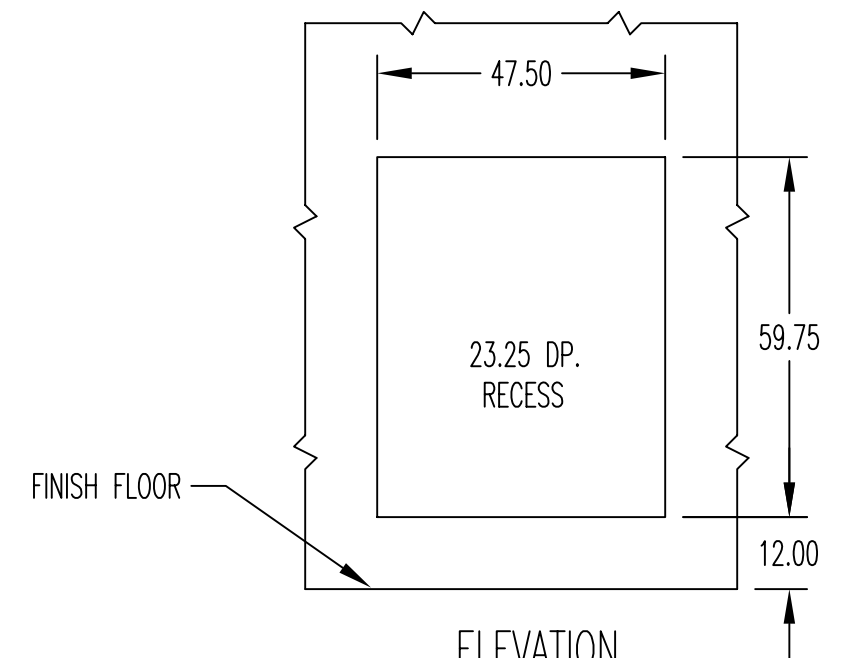

ELEVATION
FINISH WALL OP'G
SCALE: 3/8" = 12"

NOTES:

1. CABINET CONSTRUCTED OF #18 GA. TYPE 304 STAINLESS STEEL W/ FRONTS WELDED AND POLISHED TO #4 FINISH.
2. BASE SHALL BE BUILT BY G.C.
3. ALL WALL FASTENERS PROVIDED BY INSTALLERS.

REVISIONS			CONTINENTAL METAL PRODUCTS CO., INC. 35 OLYMPIA AVE. - WOBURN, MA. 01888		
NO.	DATE	BY			
1	06/20/05	MAL	MODEL NO. SC2-4860-24PT S/S PASS-THRU STORAGE CONSOLES		
2	06/21/05	MAL			
			SCALE: 3/4"=12"	DATE: 06/01/2005	DRAWN: MAL
			SHEET: 1 OF 1	SYS DWG NO. AC	REV 2

cmp

MODEL NO. SC2-4860-24PT

S/S PASS-THRU STORAGE CONSOLES

SCALE: 3/4"=12"

DATE: 06/01/2005



DRAWN: MAL

SHEET: 1 OF 1



SYS DWG NO.

ACB-1497

REV
2

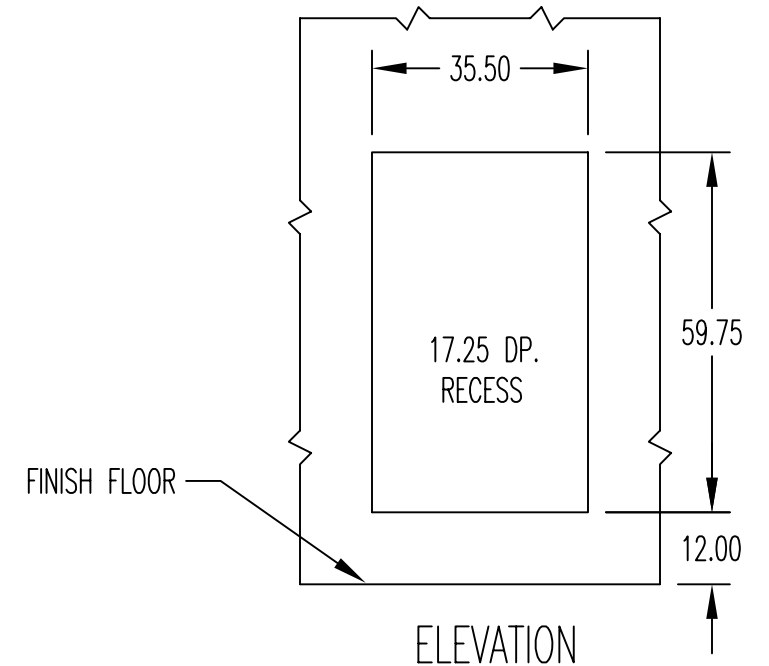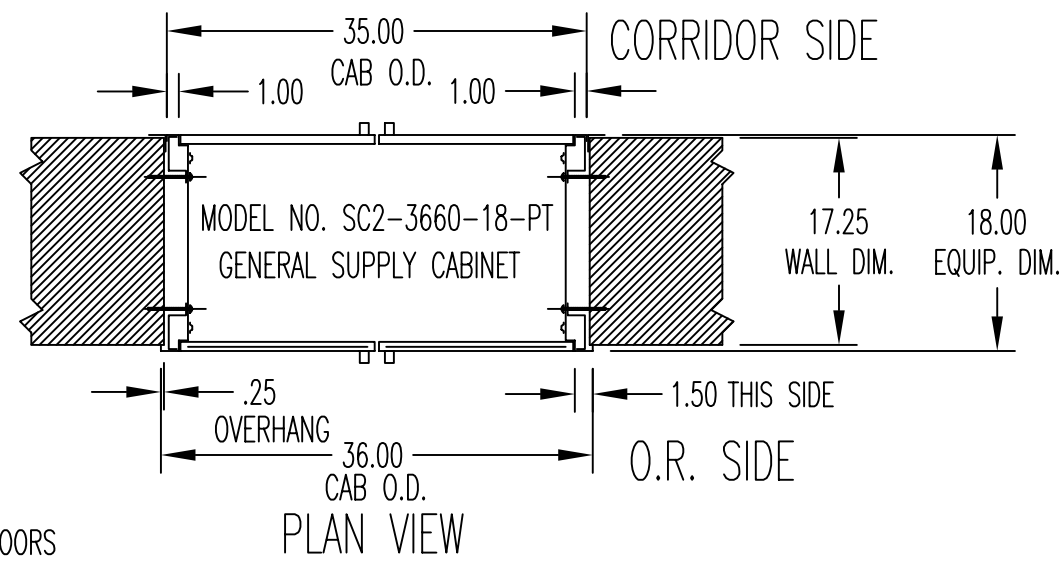


HINGED 1/4" SAFETY GLASS DOORS
W/ FRICTION ROLLER CATCH &
CHROME PLATED PULL HANDLES
(O.R. SIDE)

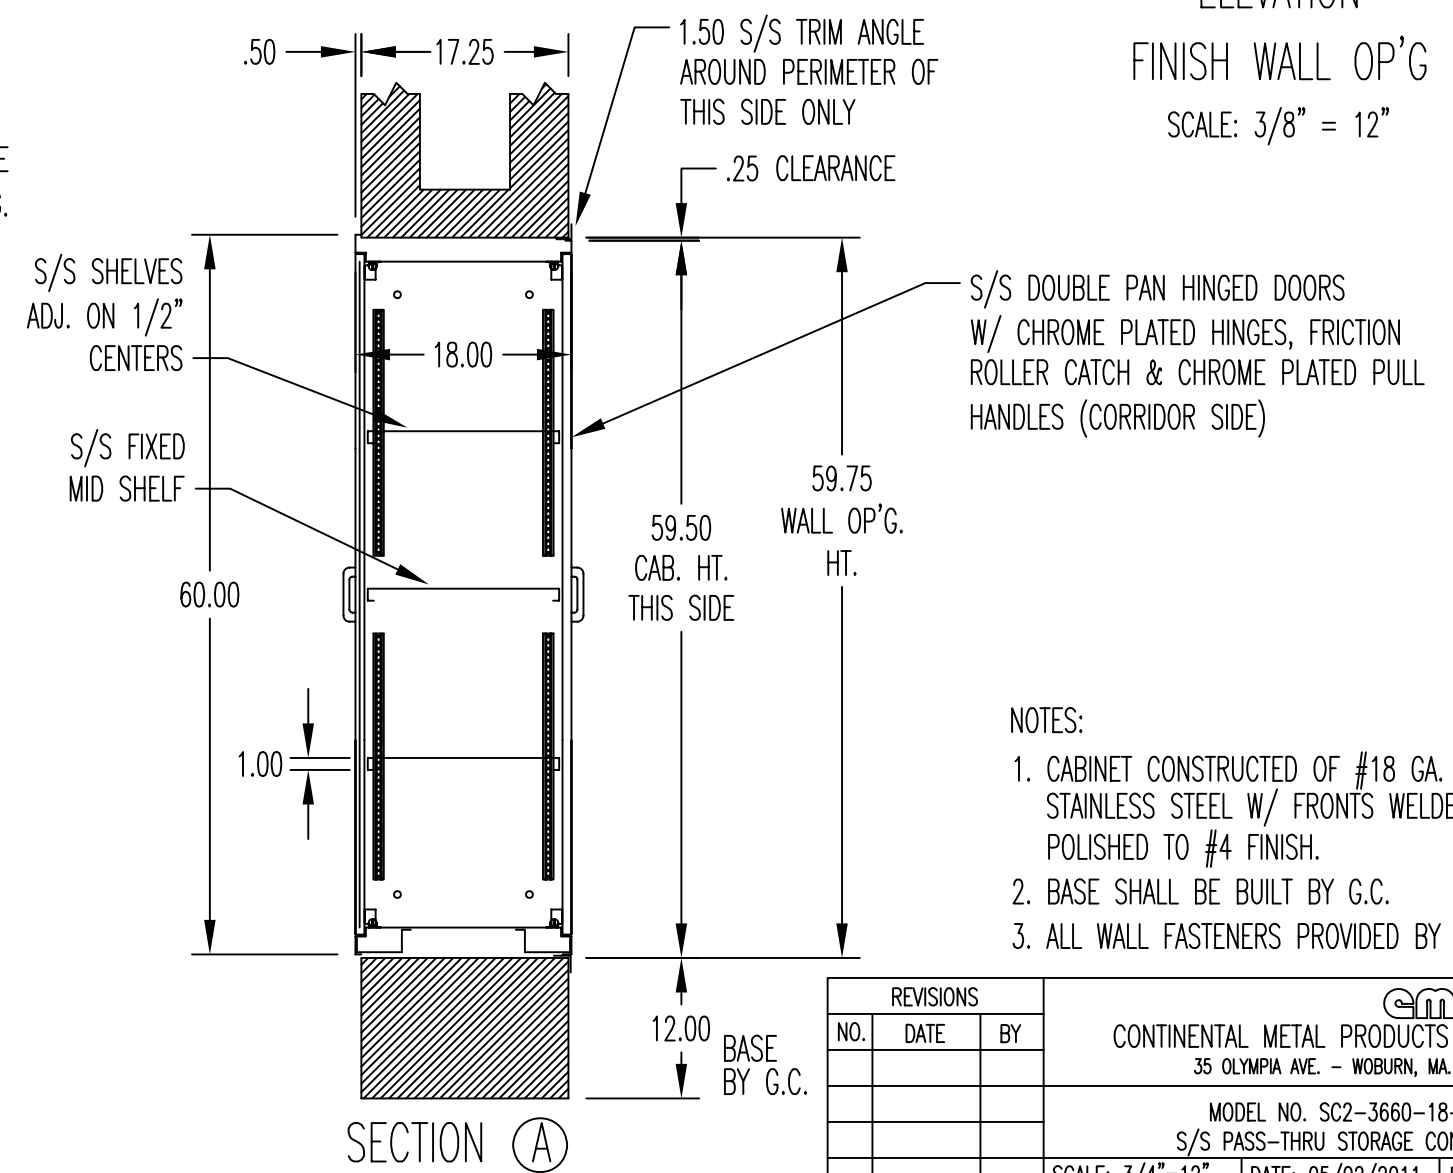
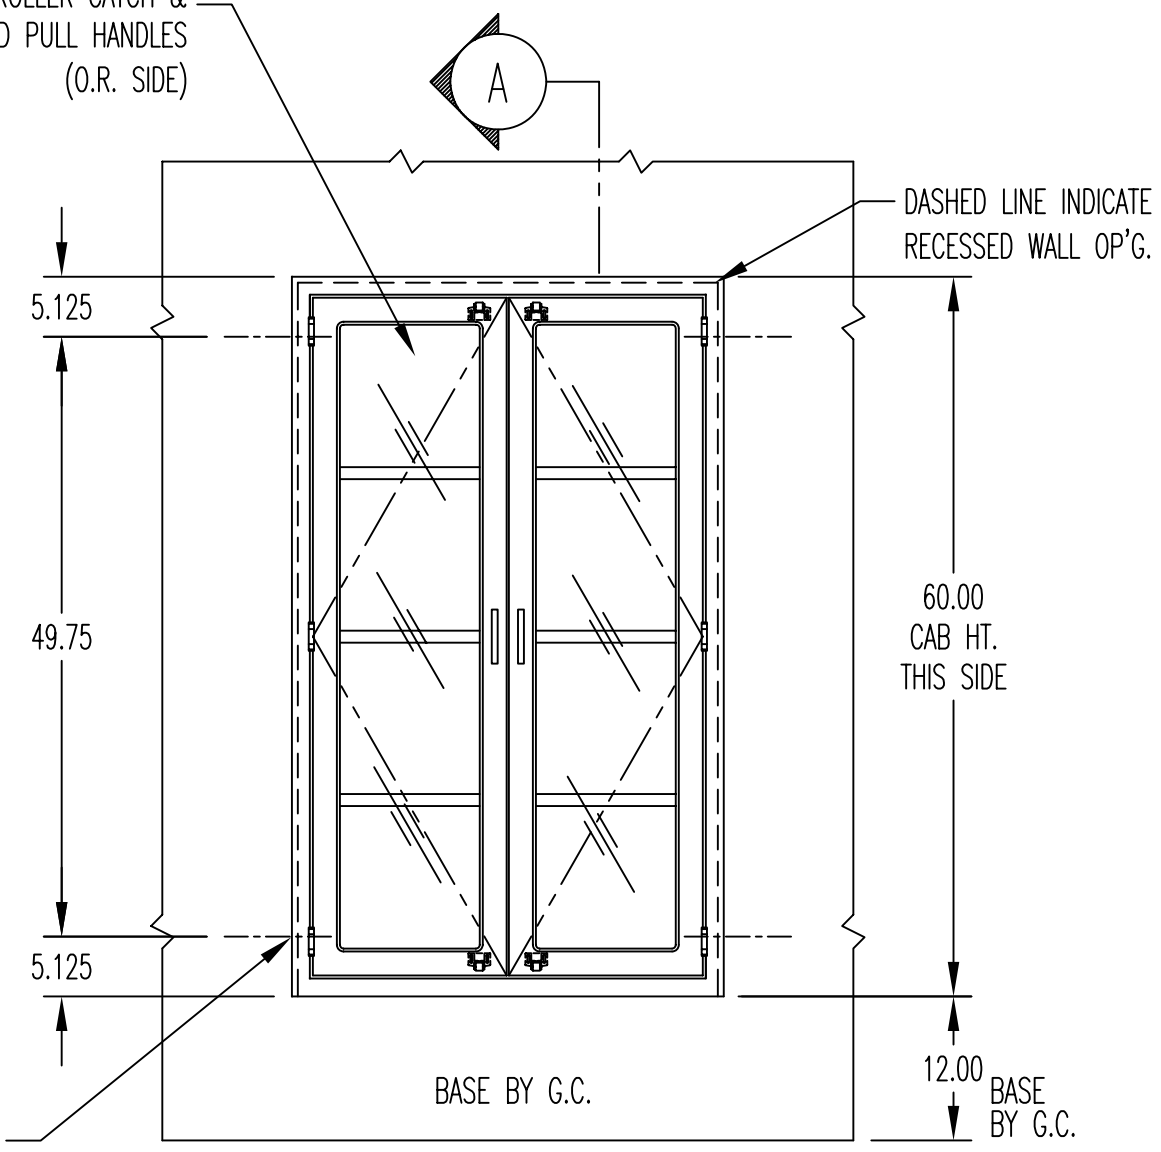


- NOTES:
1. CABINET CONSTRUCTED OF #18 GA. TYPE 304 STAINLESS STEEL W/ FRONTS WELDED AND POLISHED TO #4 FINISH.
 2. BASE SHALL BE BUILT BY G.C.
 3. ALL WALL FASTENERS PROVIDED BY INSTALLERS.


REVISIONS			 CONTINENTAL METAL PRODUCTS CO., INC. 35 OLYMPIA AVE. - WOBURN, MA. 01888		
NO.	DATE	BY			
			MODEL NO. SC2-3660-18-PT		
			S/S PASS-THRU STORAGE CONSOLE		
			SCALE: 3/4"=12"	DATE: 05/02/2011	DRAWN: MAL
			SHEET: 1 OF 1	SYS DWG NO. ACB-1723	REV

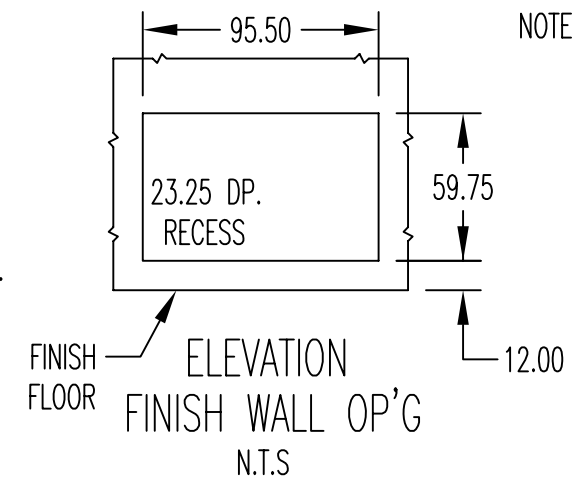


- NOTES:
1. CABINETS CONSTRUCTED OF #18 GA. TYPE 304 STAINLESS STEEL W/ FRONTS WELDED AND POLISHED TO #4 FINISH.
 2. BASE SHALL BE BUILT BY G.C.
 3. ALL WALL FASTENERS PROVIDED BY INSTALLERS.
 4. EACH CABINET SHIPPED IN ONE PIECE, READY FOR FIELD ATTACHMENT TO ADJACENT CABINET AT INSTALLATION.
 5. WALLS ARE DRAWN FOR A TYPICAL INSTALLATION OF PASS THROUGH CABINETS.

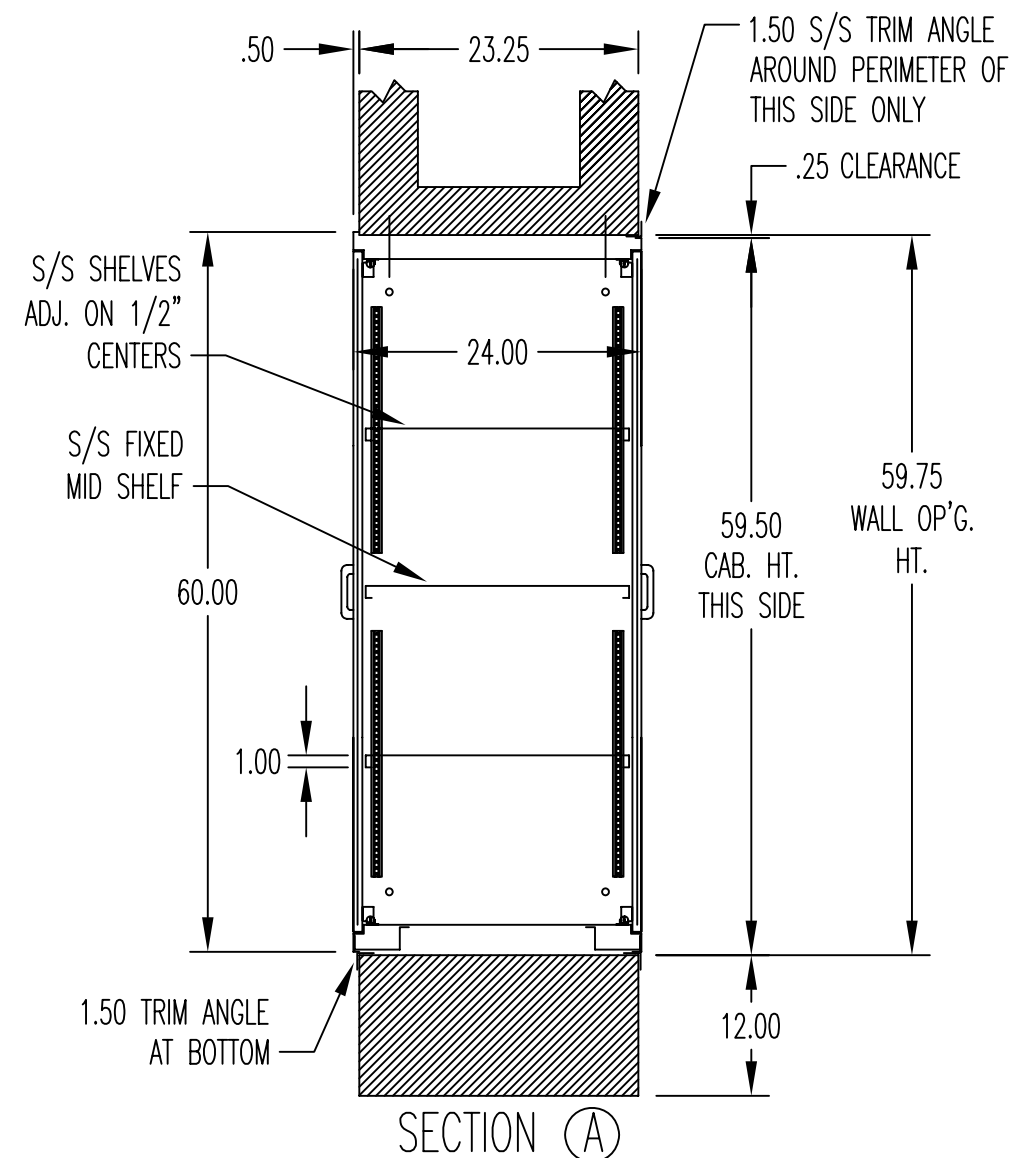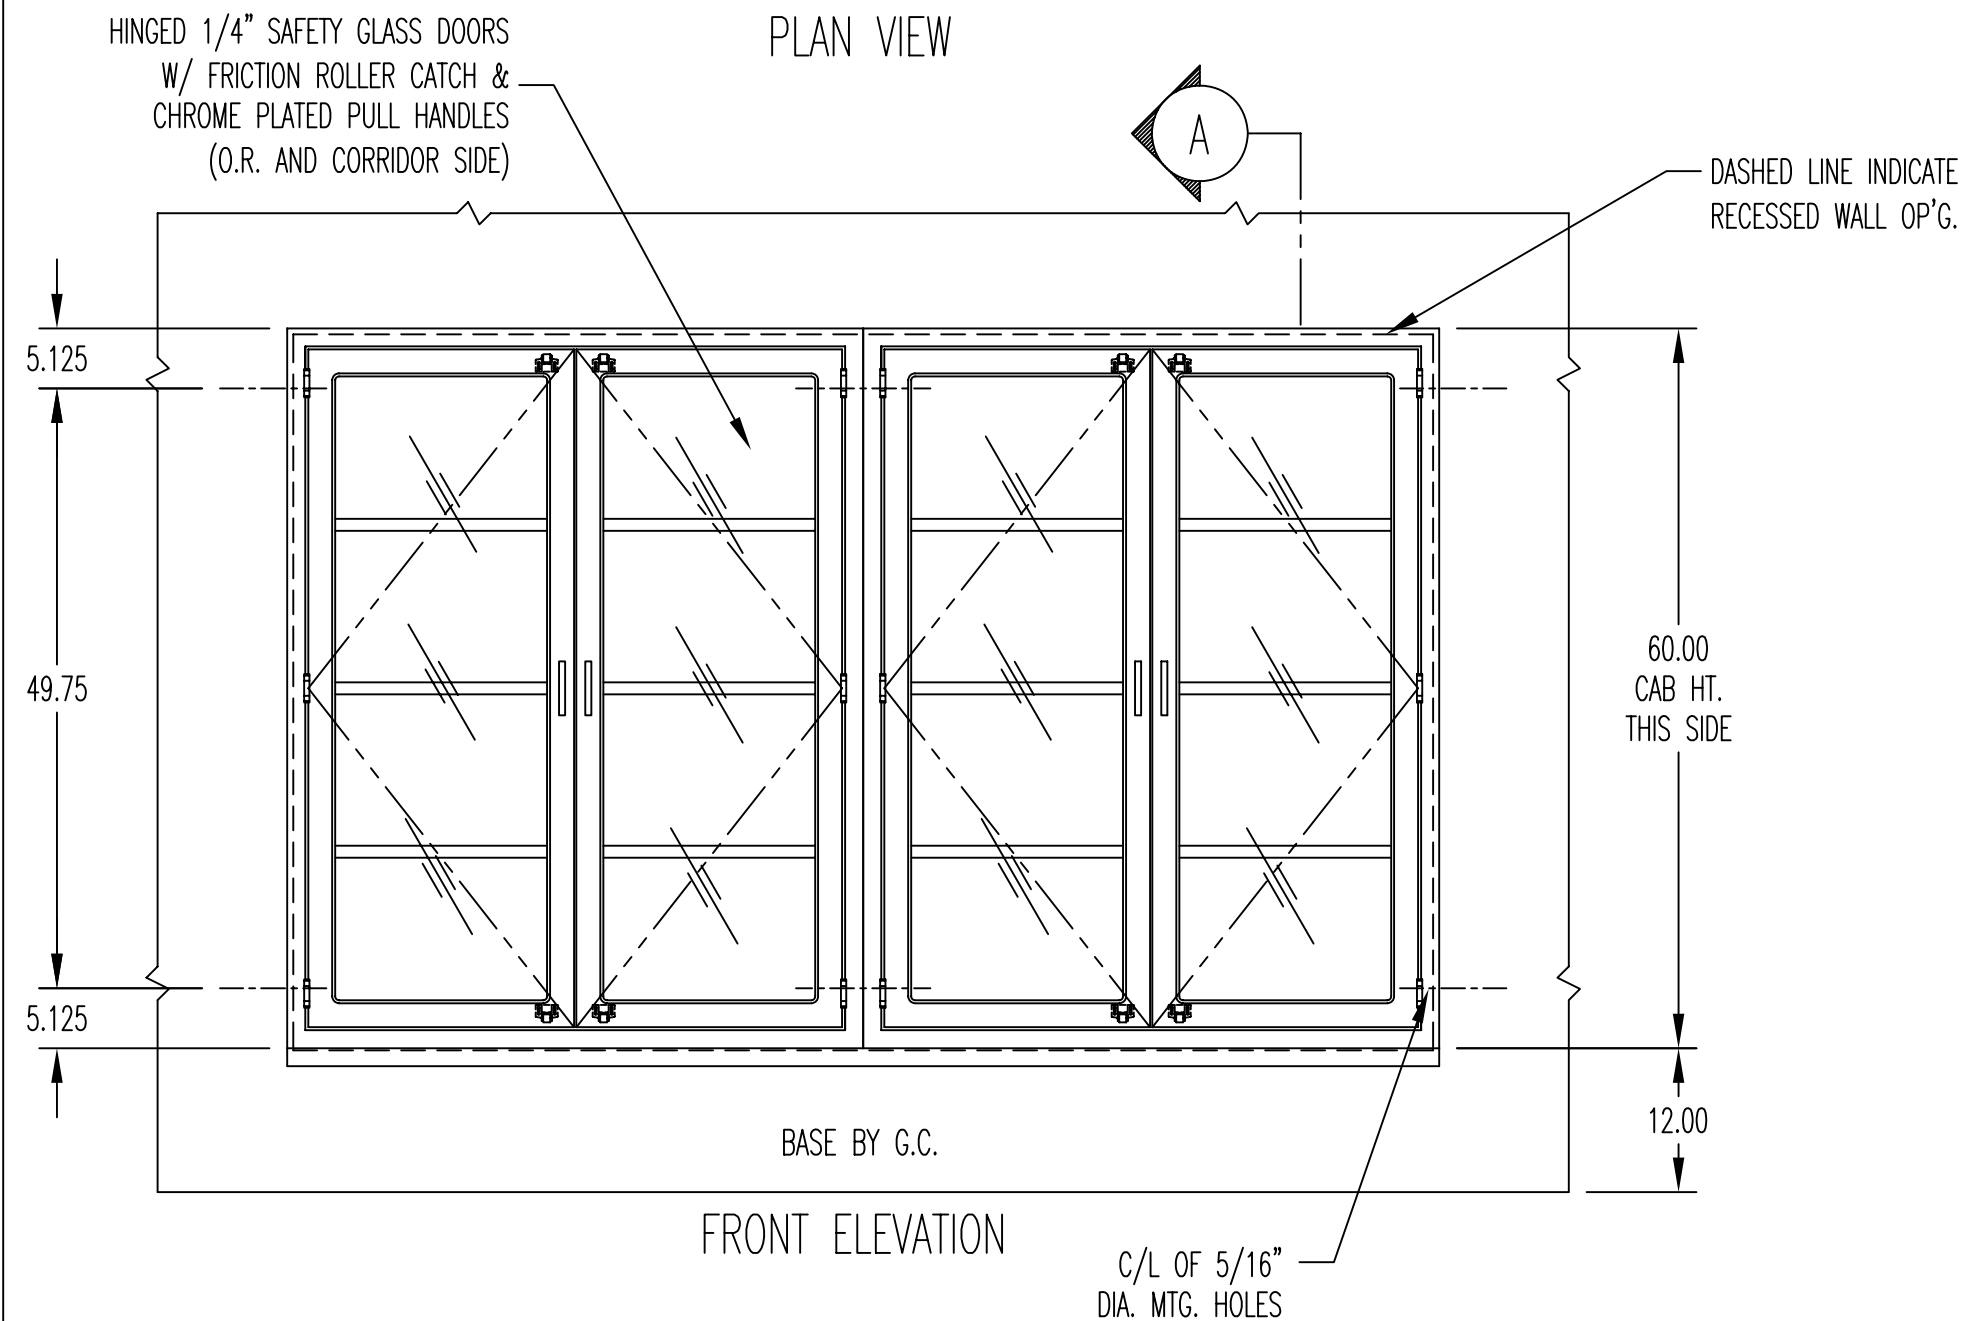


REVISIONS			emp CONTINENTAL METAL PRODUCTS CO., INC. 35 OLYMPIA AVE. - WOBURN, MA. 01888			
NO.	DATE	BY				
			MODEL NO. SC2-4860-24PT			
			S/S PASS-THRU STORAGE CONSOLES			
			SCALE: 3/4"=12"	DATE: 12/02/2005	DRAWN: MAL	
			SHEET: 1 OF 1	SYS AC	DWG NO. ACB-1526-1	REV

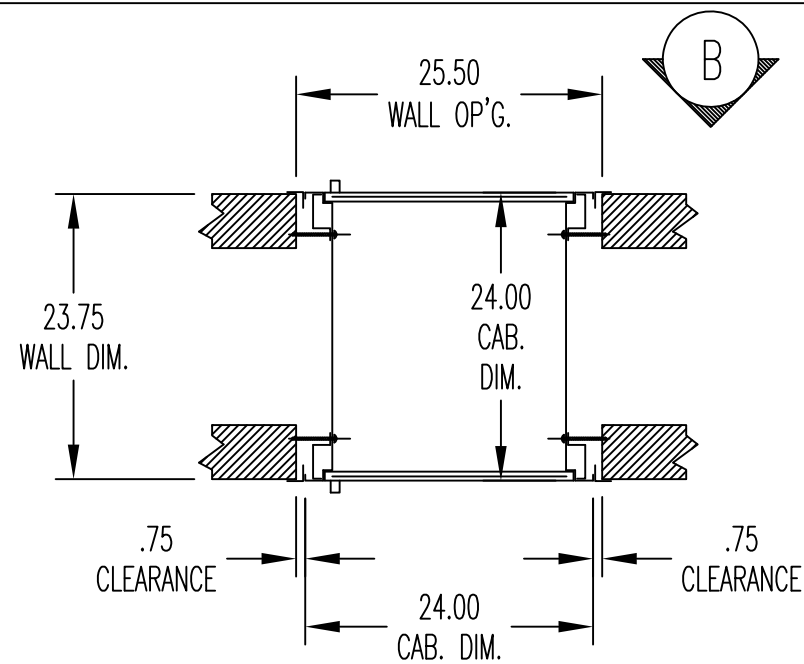


PLAN VIEW SECTION

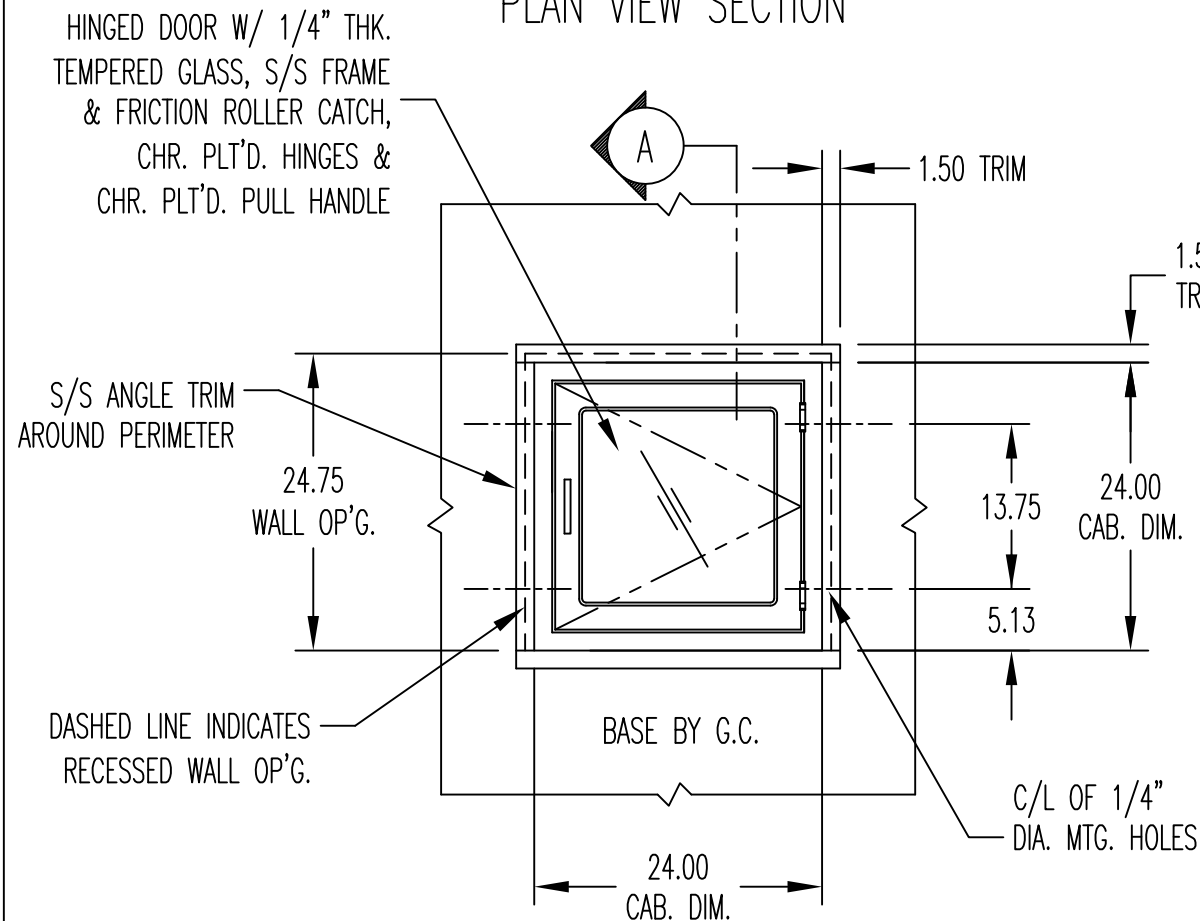

FRONT ELEVATION

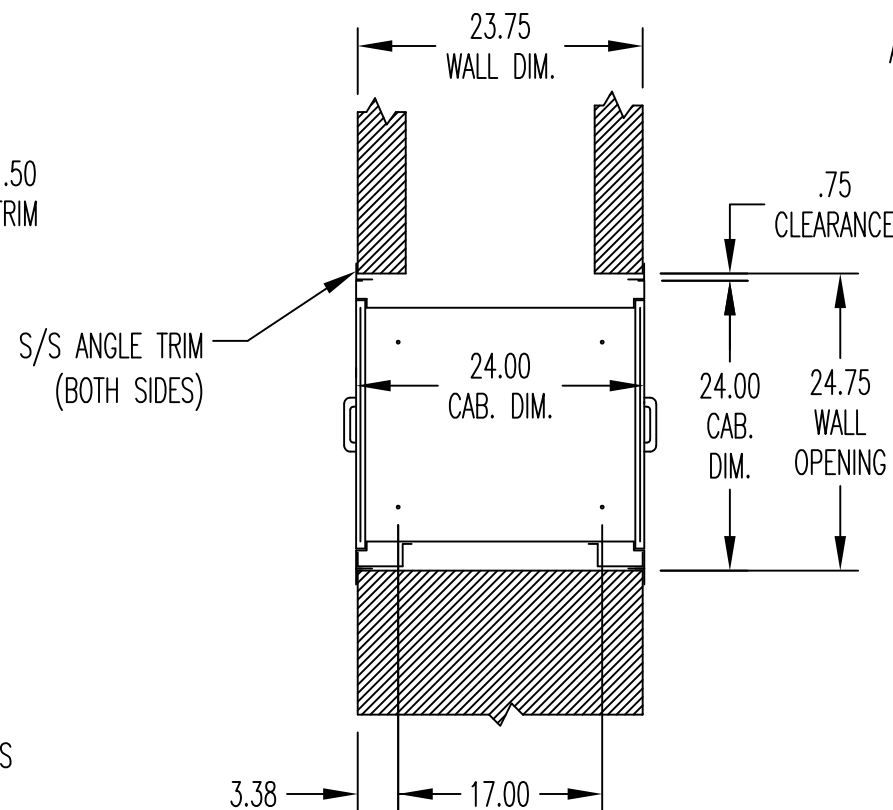

SECTION A

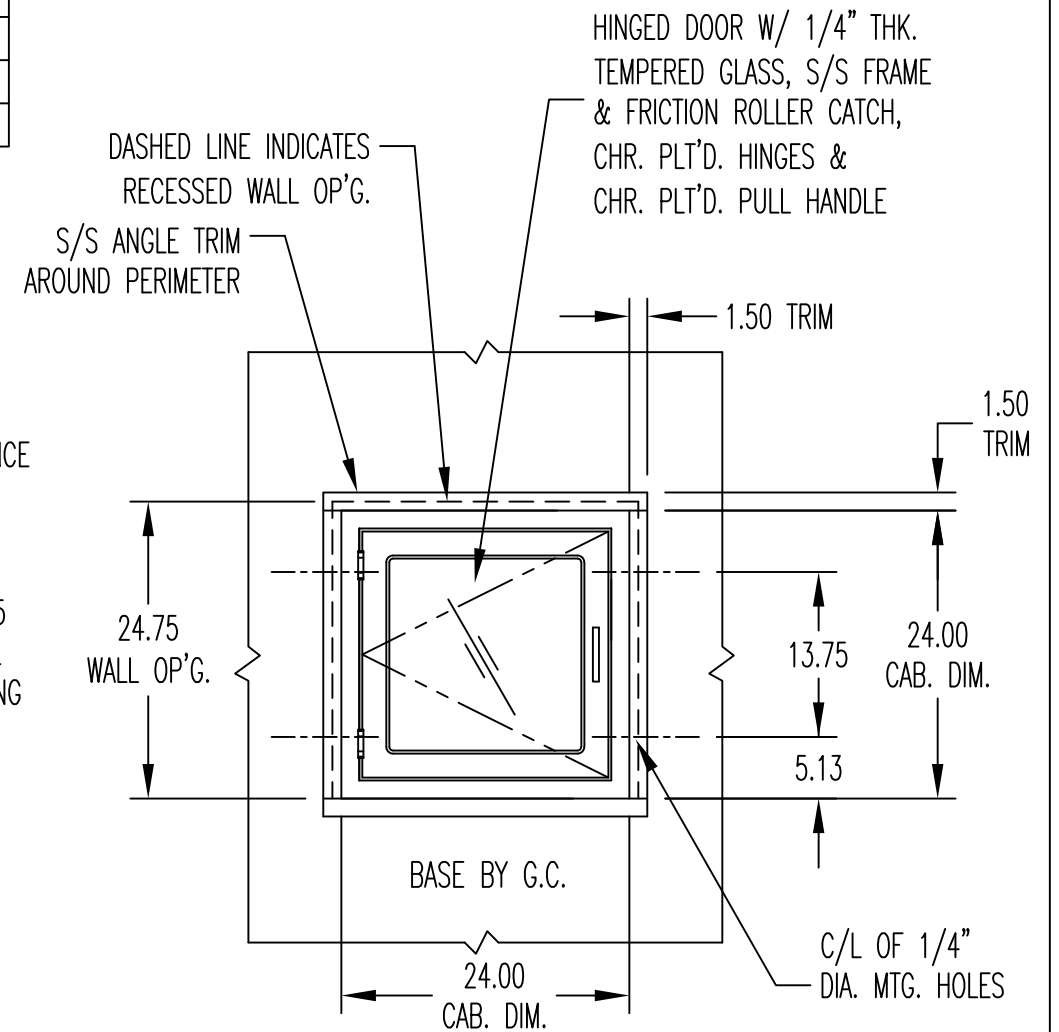

ELEVATION B

NOTES:


1. CABINET CONSTRUCTED OF #18 GA. TYPE 304 STAINLESS STEEL W/ FRONT WELDED AND POLISHED TO #4 FINISH.
2. ALL WALL FASTENERS PROVIDED BY INSTALLERS.
3. CABINET SHIPPED IN ONE PIECE.
4. BASE SHALL BE BUILT BY G.C.
5. INSTALLATION BY OTHERS.

INSTALLATION INSTRUCTIONS:

1. INSTALL TRULY PLUMB AND LEVEL.
2. SECURELY ANCHOR INTO CONCEALED WOOD BLOCKING OR SOLID FRAMING.
3. MAKE FASTENERS PENETRATE AT LEAST 1-1/2" INTO WOOD BLOCKING.
4. SHIM AND LEVEL CABINET TO ENSURE THAT DOORS SWING FREELY.
5. ALIGN SIGHT LINES AND GAPS BETWEEN DOORS TO WITHIN A TOLERANCE OF 1/16.


OPTIONS	
☐	ELECTRONIC INTERLOCK (120-240 VAC, 50/60 HZ)
☐	BATTERY BACKUP
☐	REVERSE DOOR SWING
☐	LEAD LINED GLASS FOR X-RAY PROTECTION
☐	GASKETS

REVISIONS			 CONTINENTAL METAL PRODUCTS CO., INC. 35 OLYMPIA AVE. - WOBURN, MA. 01888		
NO.	DATE	BY			
			MODEL NO. SC2-2424-24-PT		
			PASS-THROUGH CHAMBER		
			SCALE: 3/4" = 12"	DATE: 03/24/2020	DRAWN: PM
			SHEET: 1 OF 1	SYS AC	DWG NO. ACB-2022-1
					REV

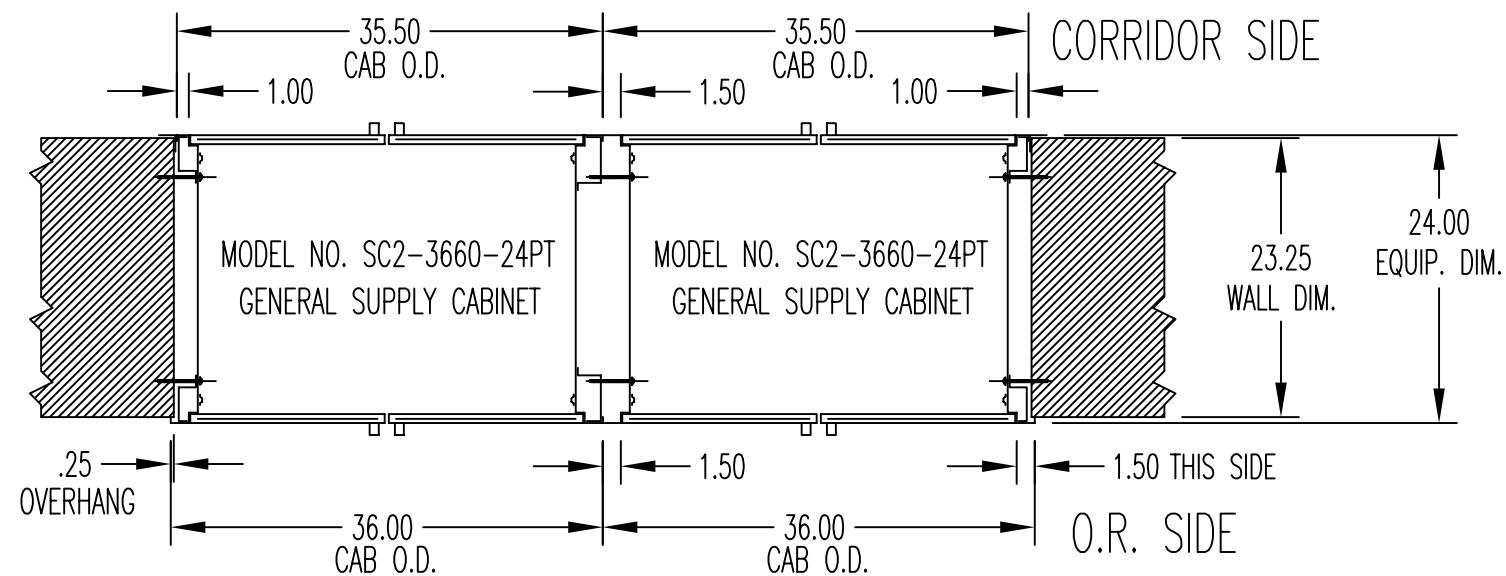


PLAN VIEW

HINGED 1/4" SAFETY GLASS DOORS
W/ FRICTION ROLLER CATCH &
CHROME PLATED PULL HANDLES
(O.R. AND CORRIDOR SIDE)

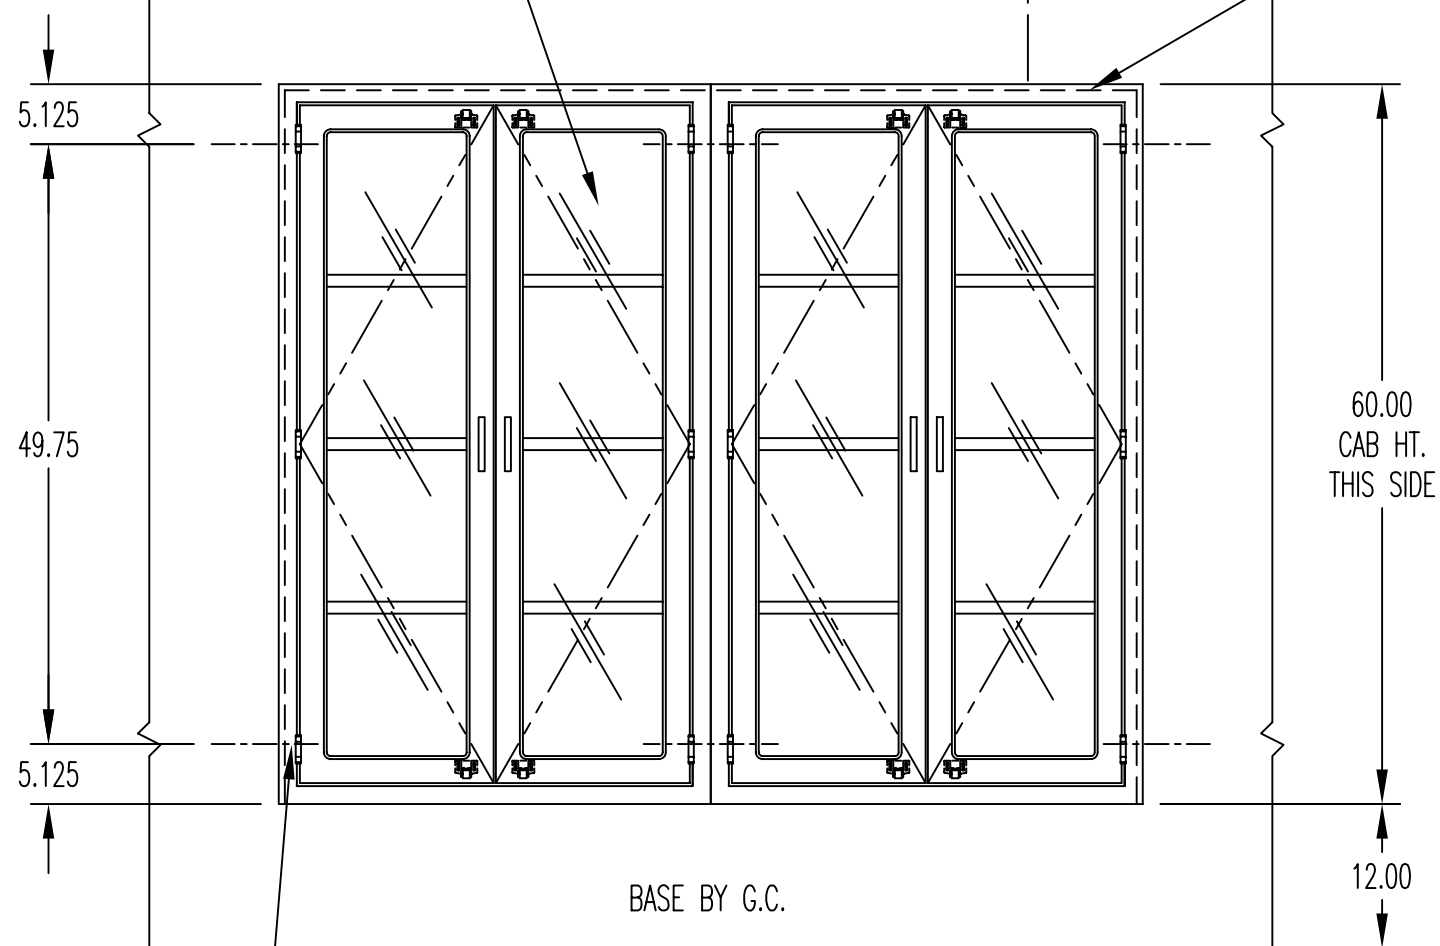


FRONT ELEVATION

C/L OF 5/16"
DIA. MTG. HOLES

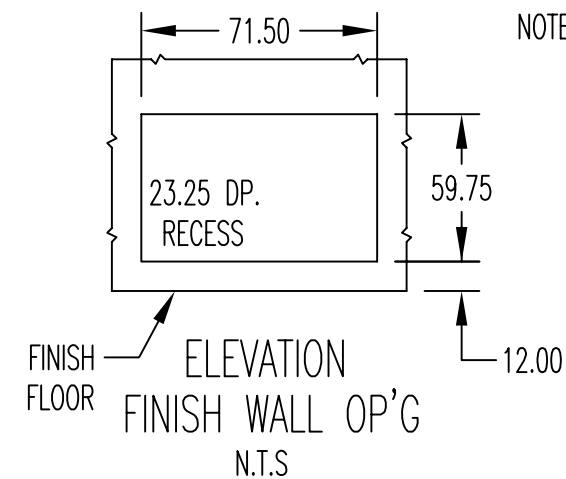

- NOTES: 1. CABINETS CONSTRUCTED OF #18 GA. TYPE 304 STAINLESS STEEL W/ FRONTS WELDED AND POLISHED TO #4 FINISH.
2. BASE SHALL BE BUILT BY G.C.
3. ALL WALL FASTENERS PROVIDED BY INSTALLERS.
4. EACH CABINET SHIPPED IN ONE PIECE, READY FOR FIELD ATTACHMENT TO ADJACENT CABINET AT INSTALLATION.

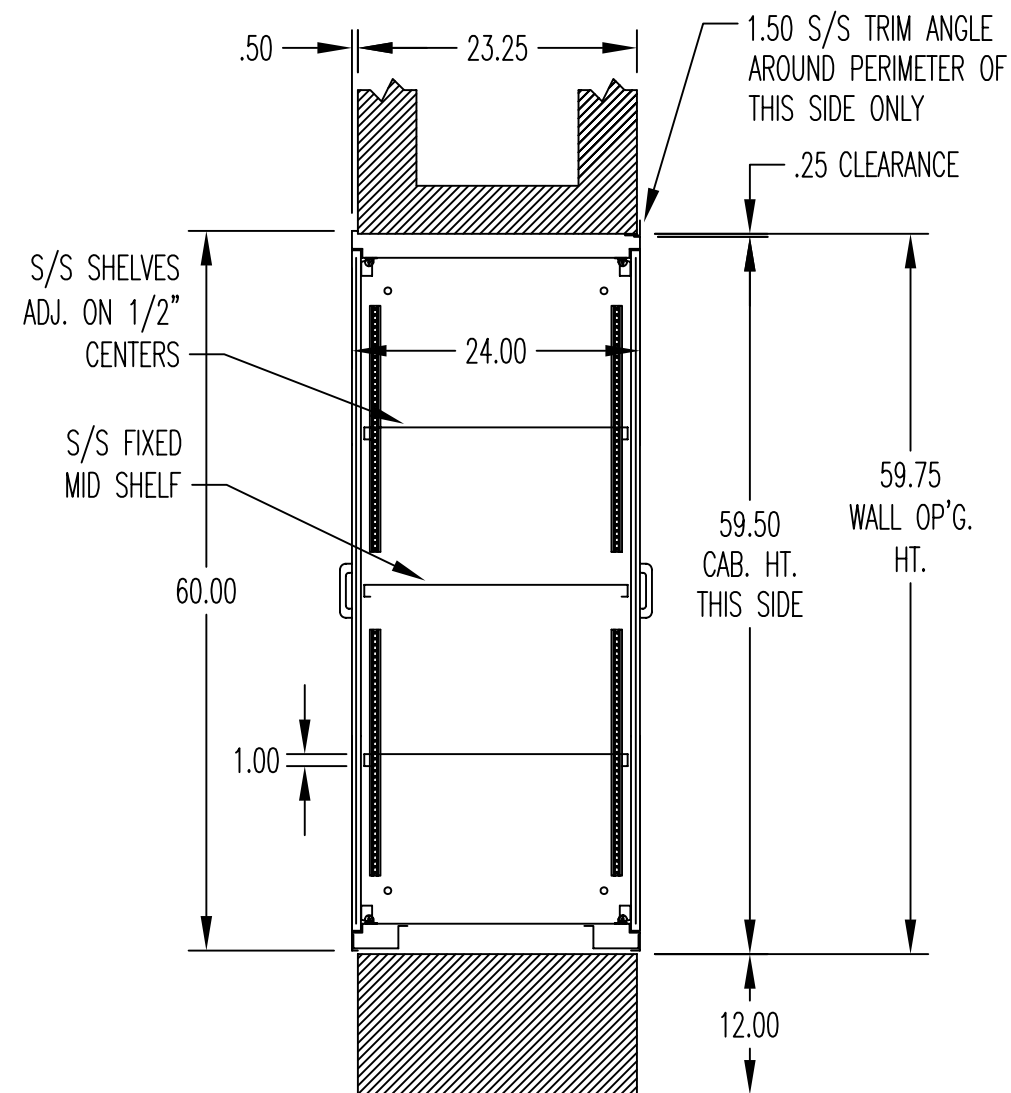

SECTION (A)

REVISIONS			CONTINENTAL METAL PRODUCTS CO., INC. 35 OLYMPIA AVE. - WOBURN, MA. 01888		
NO.	DATE	BY			
			MODEL NO. SC2-3660-24-PT S/S PASS-THRU STORAGE CONSOLES		
			SCALE: 3/4"=12"	DATE: 08/25/2008	DRAWN: MAL
			SHEET: 1 OF 1	SYS DWG NO. ACB-1737	REV